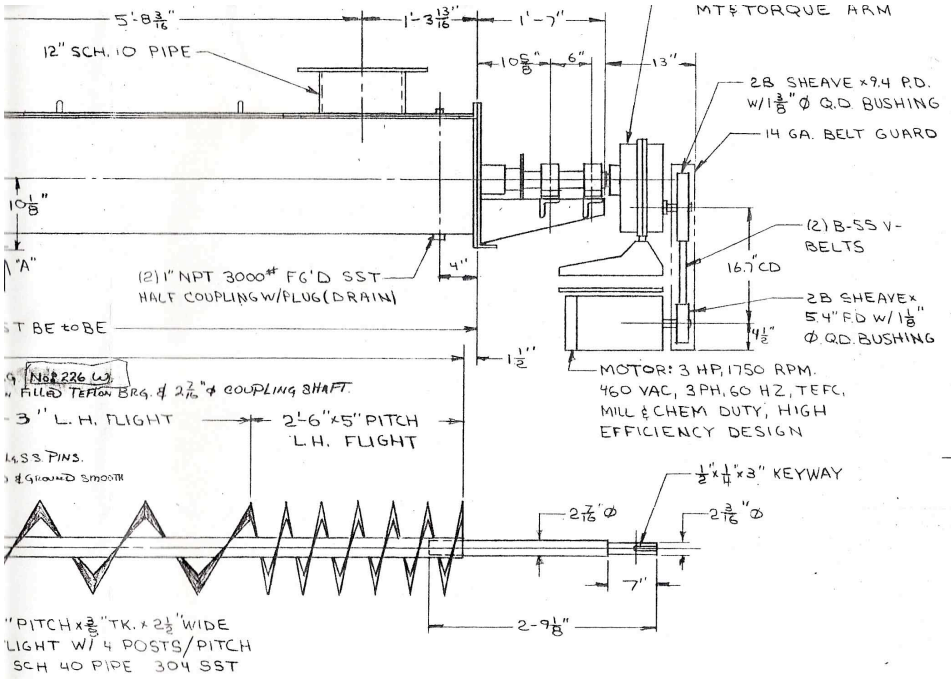

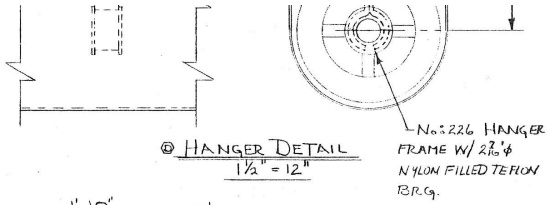

@ HANGER DETAIL
1 1/2" = 12"

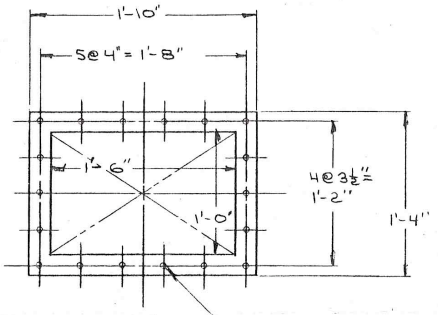

DISCHARGE DETAIL "A-A"
1 1/2" = 1'-0"

T3-1

MASTER COPY

NOTES:

1. ALL GASKETS TO BE 1/8" TK. NEOPRENE
2. MAT'L OF CONST: 304LSST (EXCEPT AS NOTED OTHERWISE)
3. FINAL SPEED: 40 RPM
4. GRIND ALL WELDS SMOOTH.
5. MAX. TEMP.: 100° C
6. MAX. PRESSURE: 5" H_2O
7. MAX. RATE: 600 lb/min.
8. WEIGHT EMPTY: 1280 lbs.
   FULL: 1600 lbs.

MULLER CO., INC
P-15-11056
80-701
460-02-202.72
PORTE. TX.
31013-1

PLATE

VB-0020-0311

D	REVISED BY ADDING CENTER HANGER BRG.	10-7-82 GHM.	
C	REVISED & APPROVED	3-13-81	
B	PER CUSTOMER	JAH	
A	REVISED PER CUST.	2-20-81 JAH	
	REVISIONS	DATE	

THOMAS & MULLER CO., INC.
1929 SOUTH 4TH ST., CAMDEN, N.J. 08104
PHILA. PHONE 215 928-1664 529-9911
CAMDEN PHONE 609.963.3500

14" DIA. x 14'-0" LG.
SCREW CONV. (RIBBON)
ITEM NO. 460-02-20272
CUSTOMERS P.O. NO. P-15-11056
FOR: ROHM & HAAS
DRAWN BY: JA HARDER | APPROVED BY:
SCALE: 1" = 1'-0" | DATE: 2-2-81 | DRAWING NUMBER: C-31013-1